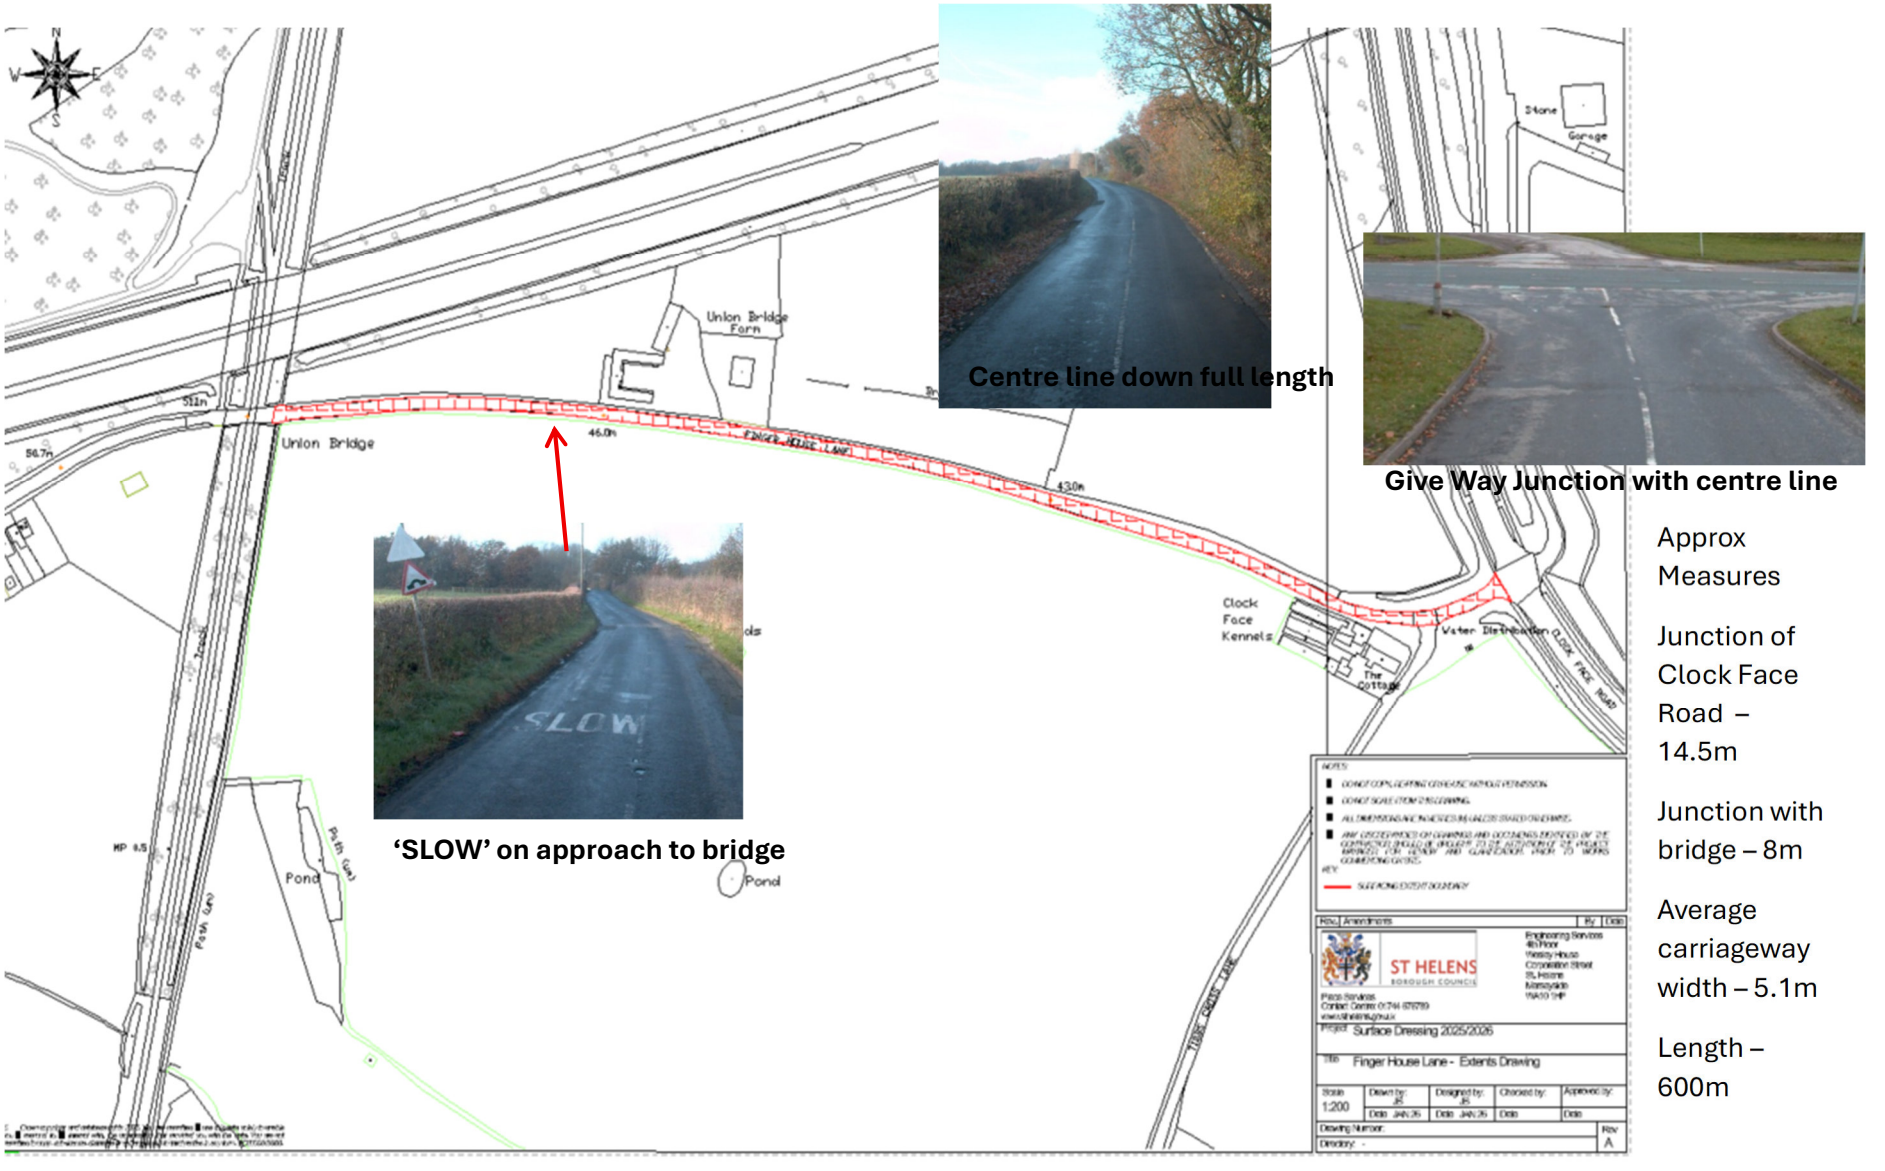

Approx Measures

Junction of Clock Face Road – 14.5m

Junction with bridge – 8m

Average carriageway width – 5.1m

Length – 600m