


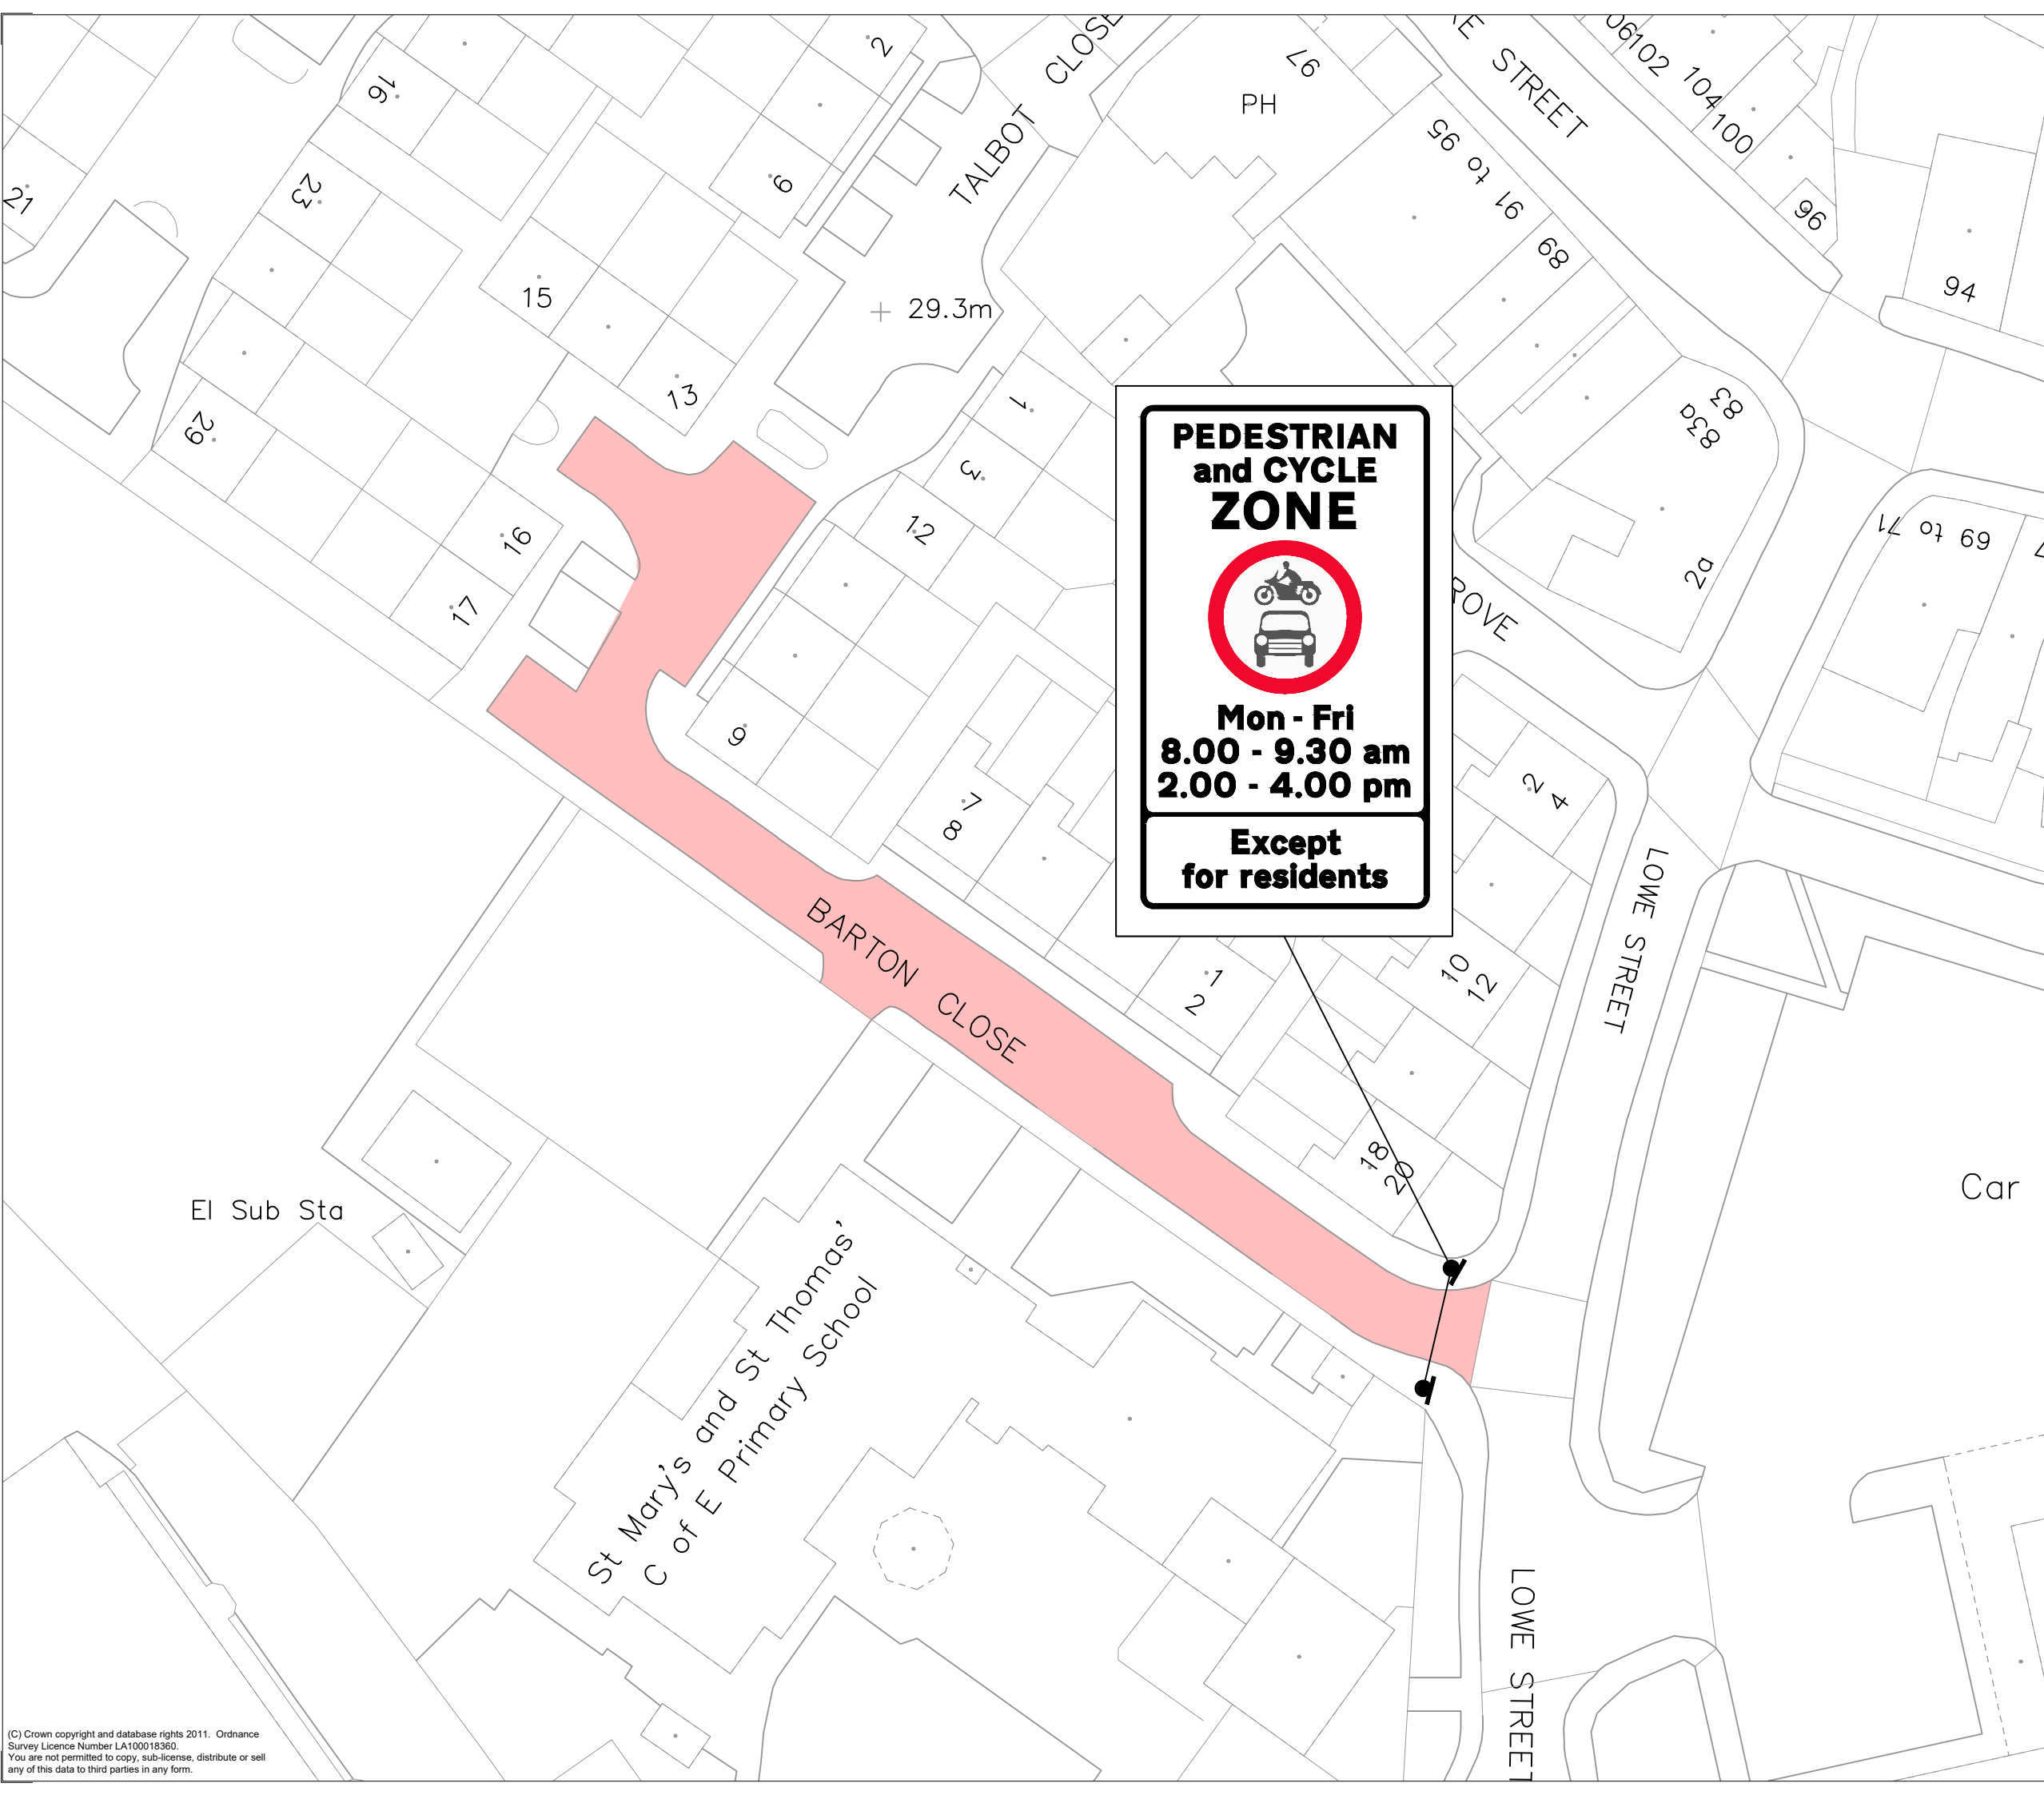

Ref

Notes

By

Date

OSF

Section of road to be closed



St.Helens Council

Switchboard: 01744 676789
www.sthelens.gov.uk

4th Floor
Wesley House
Corporation Street
St. Helens
Merseyside
WA10 1HF

Project: School Streets

Title: Barton Close Location Plan

Scale: NTS	Drawn by:	Designed by:	Checked by:	Approved by:
	SAW	SAW	PF	SW
	Date: Jul-22	Date: Jul-22	Date: Jul-22	Date: Jul-22

Drawing Number: -

Directory: -

Rev:
A