


Ref	Notes	By	Date

NOTES:

1. DRAWING FOR CONSULTATION PURPOSES ONLY.
2. DO NOT SCALE FROM THIS DRAWING
3. ALL DIMENSIONS ARE IN METRES (M) UNLESS STATED OTHERWISE.
4. PLEASE NOTE THAT CURRENT/EXISTING RESTRICTIONS ARE NOT SHOWN ON THIS DRAWING UNLESS OTHERWISE STATED.

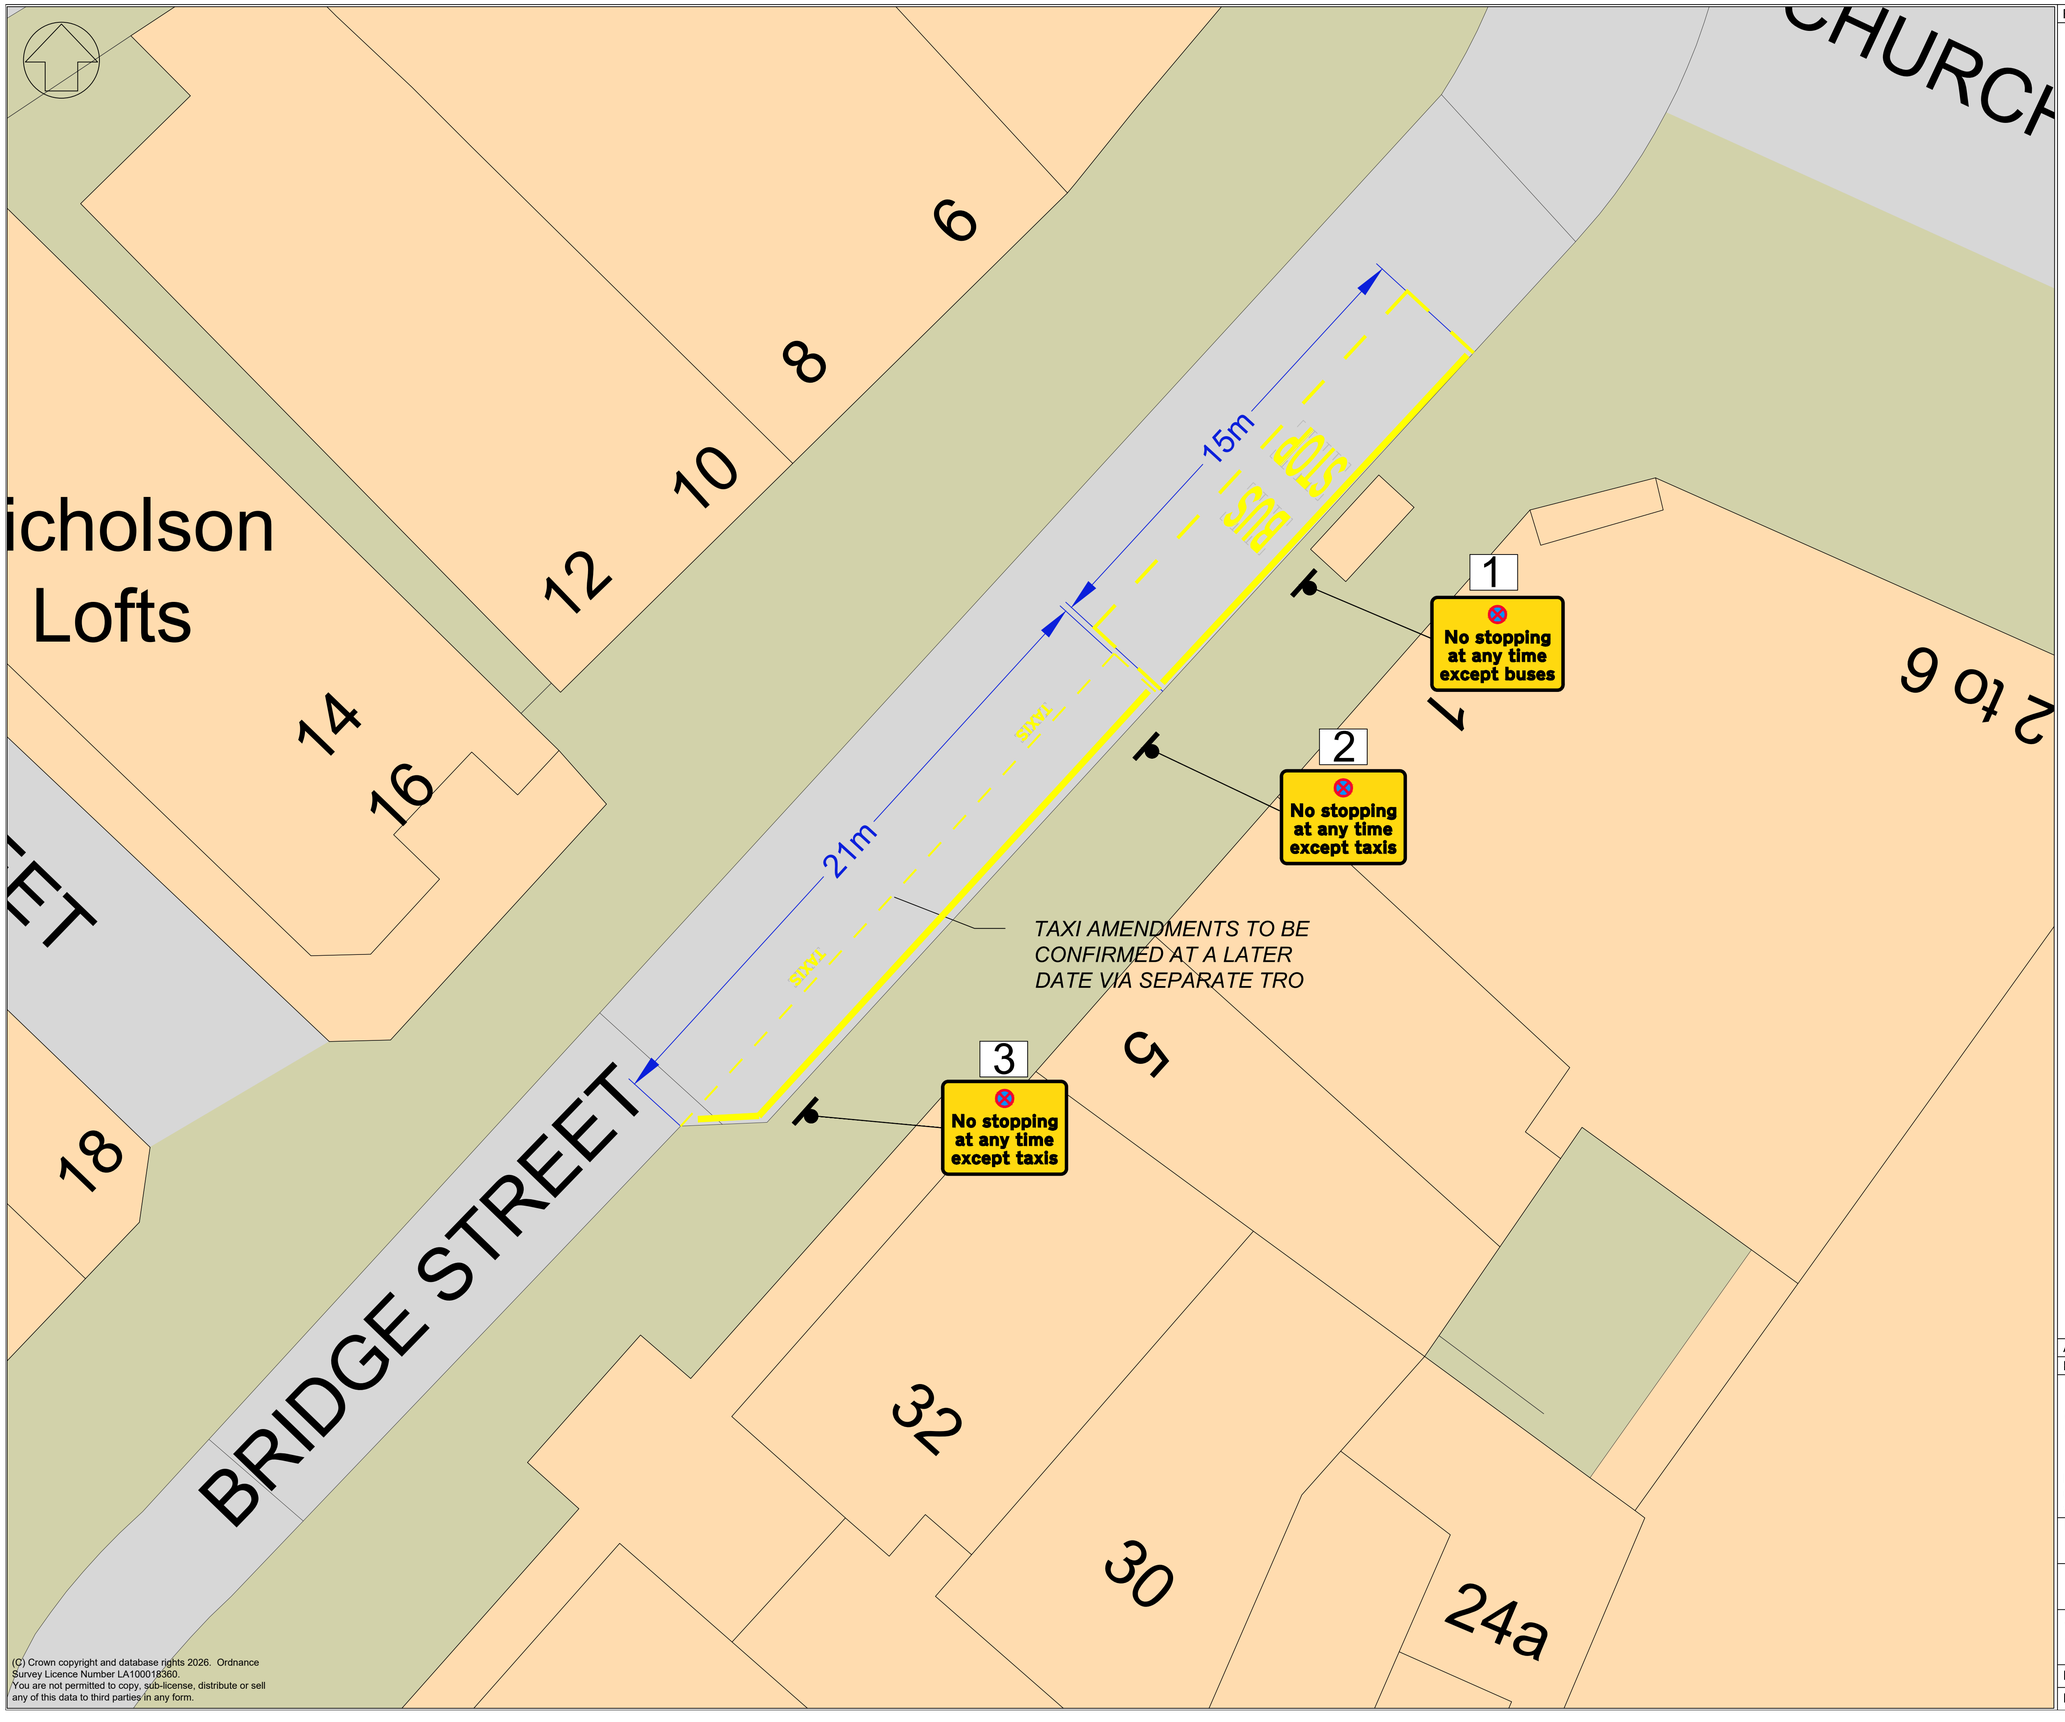

Scheme Ref.	Town Centre Regeneration		
Sign Ref.	1		
TSRGD Ref.	54-3-2	x-height	20.0
Letter colour	BLACK	SIGN FACE	
Background	YELLOW	Width	290 mm
Border	BLACK	Height	210 mm
Mount Height	2300	Area	0.06 m²
Material	Class R3B-UK		

To be mounted on existing lighting column



Scheme Ref.	Town Centre Regeneration		
Sign Ref.	2		
TSRGD Ref.	54-3-2	x-height	20.0
Letter colour	BLACK	SIGN FACE	
Background	YELLOW	Width	275 mm
Border	BLACK	Height	210 mm
Mount Height	2300	Area	0.06 m²
Material	Class R3B-UK		

To be mounted on existing sign post



Scheme Ref.	Town Centre Regeneration		
Sign Ref.	3		
TSRGD Ref.	54-3-2	x-height	20.0
Letter colour	BLACK	SIGN FACE	
Background	YELLOW	Width	275 mm
Border	BLACK	Height	210 mm
Mount Height	2300	Area	0.06 m²
Material	Class R3B-UK		

To be mounted on existing lighting column

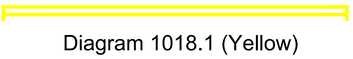


Diagram 1018.1 (Yellow)



Diagram 1025.1 (Yellow)
1600mm high letters



Diagram 1028.5 (Yellow)
300mm high letters

Rev.	Amendments	By	Date
A	First Issue	AF	07/26

ST HELENS BOROUGH COUNCIL
Engineering Services
1st Floor
Atlas House
Corporation Street
St. Helens
Merseyside
WA9 1LD
Place Services
Contact Centre: 01744 676789
www.sthelens.gov.uk

Project: St Helens Town Centre Development

Title: Bridge Street (North Section) - Proposed Traffic Regulation Orders: Bus Stop and Taxi Parking Place

Scale	Drawn by:	Designed by:	Checked by:	Approved by:
1:100	AF	AF	XXXXX	XXXXX
	July 2026	July 2026	Date XXXXX	Date XXXXX

Drawing Number: 22-3006-TRO-P2E

Rev: A

Directory: -