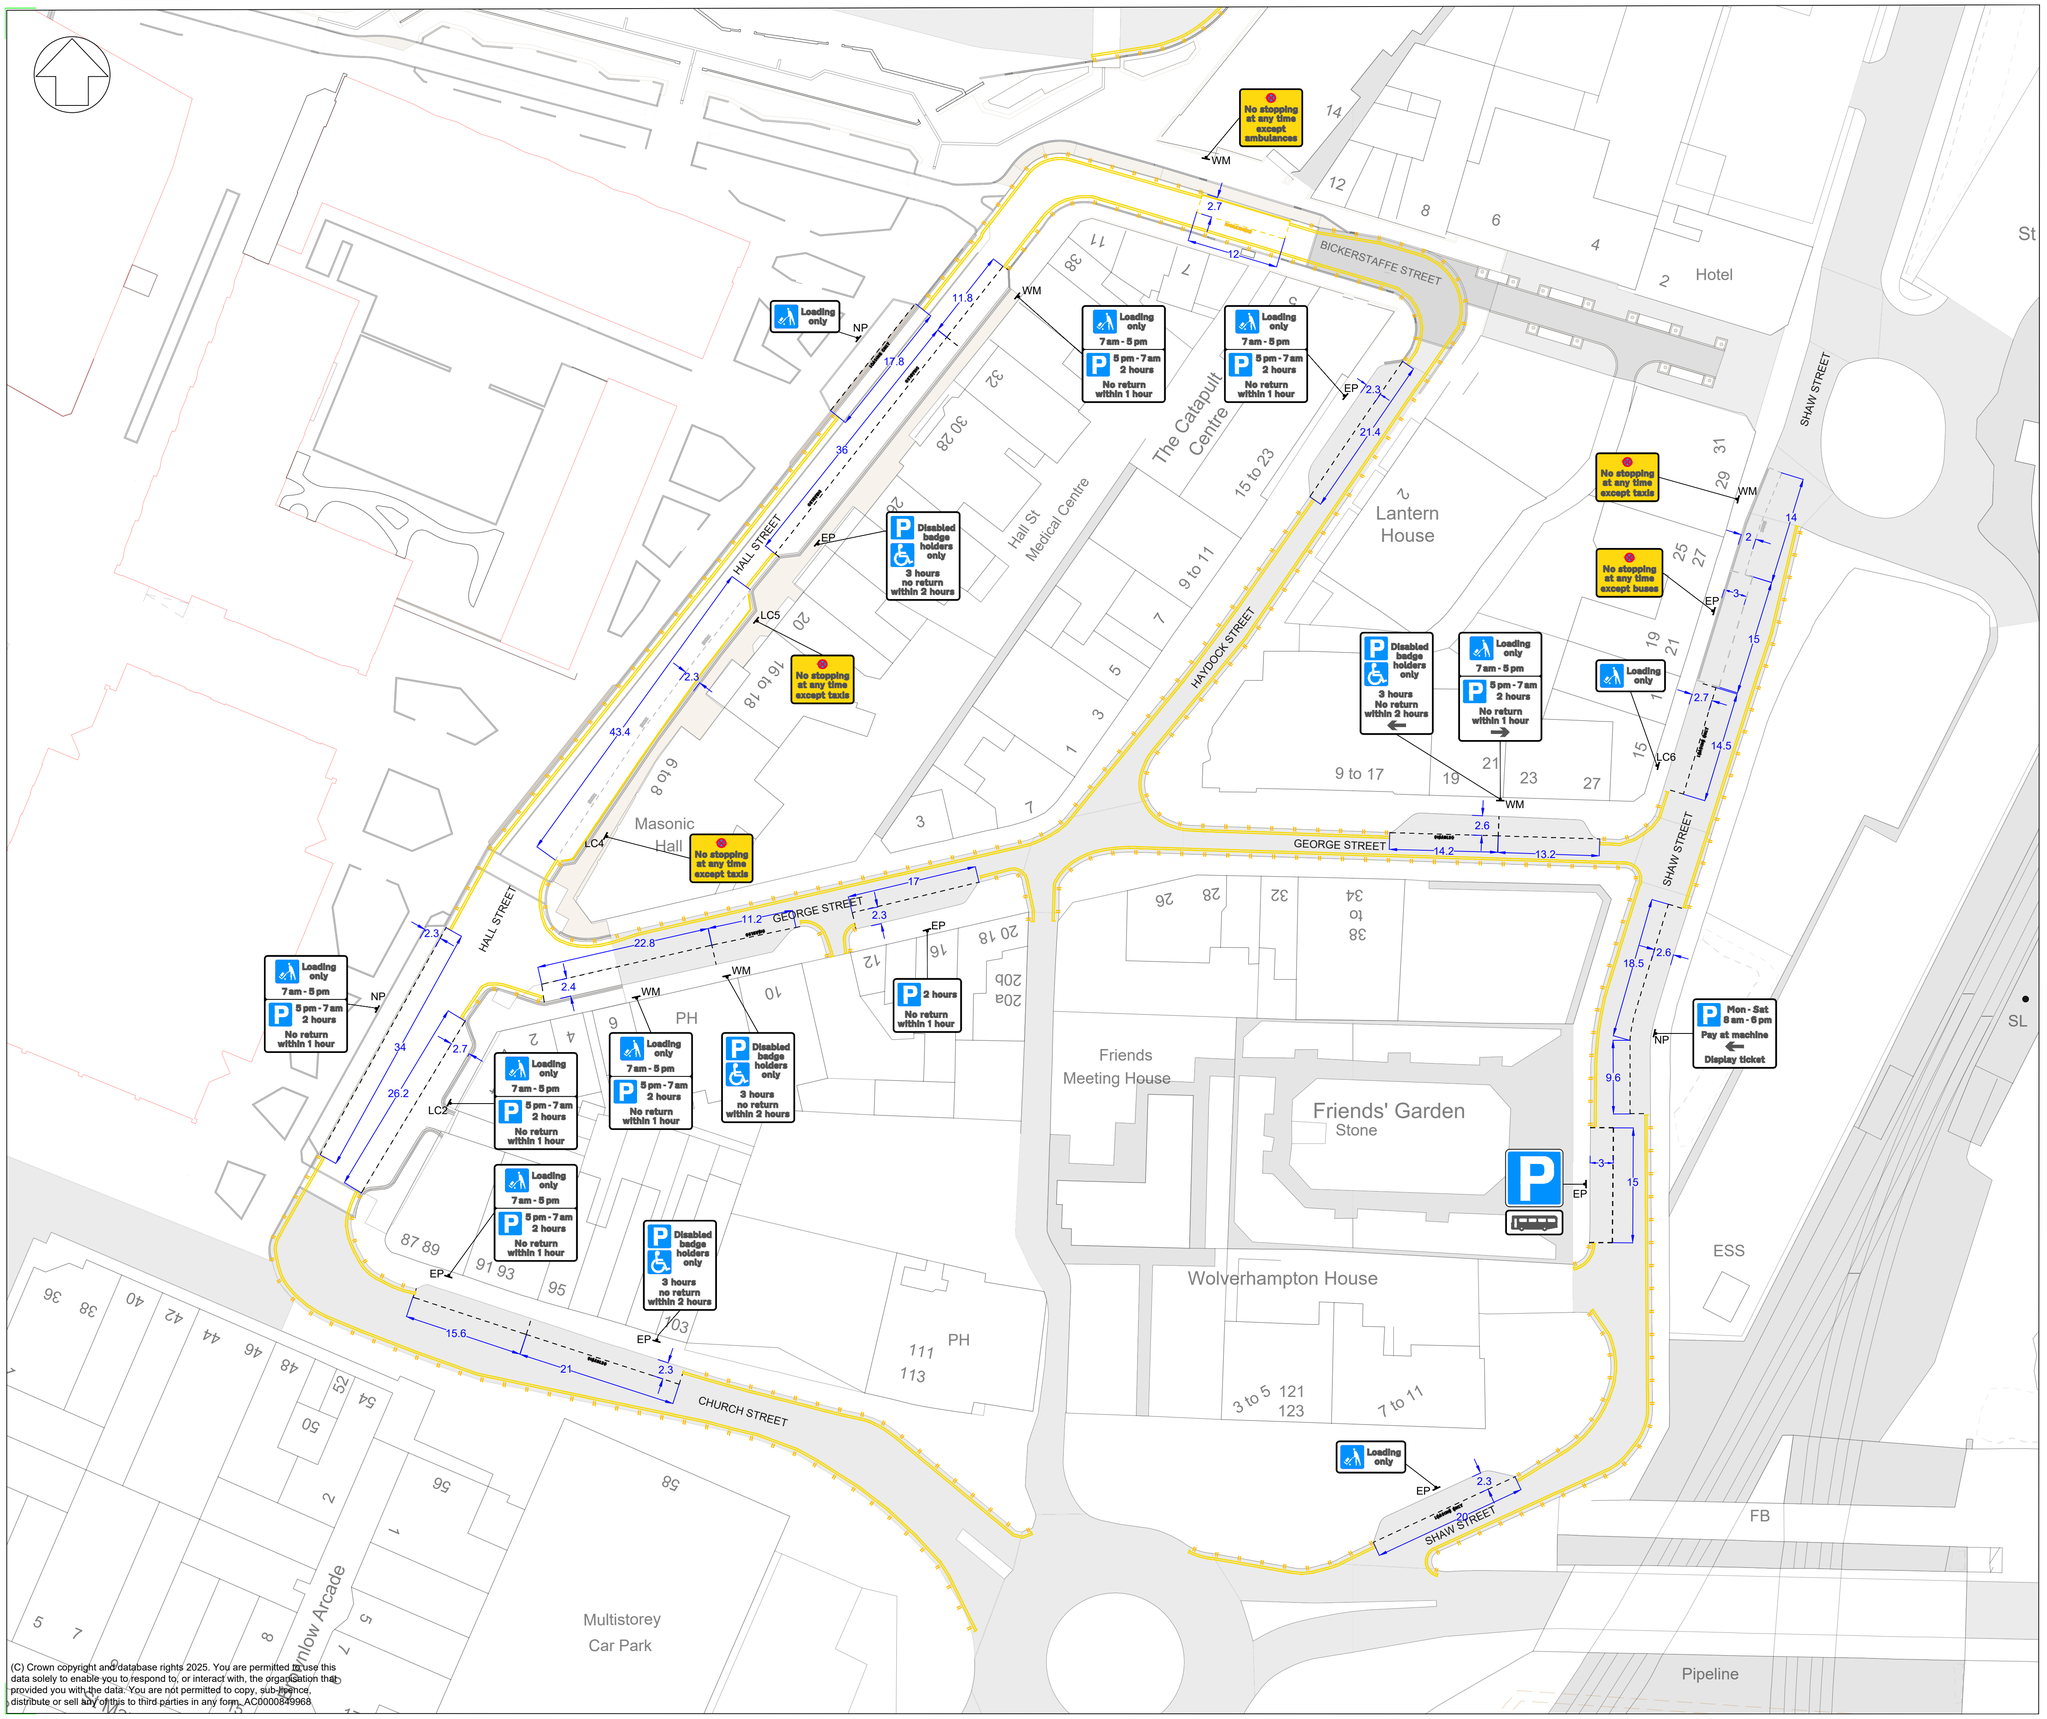


(C) Crown copyright and database rights 2025. You are permitted to use this data solely to enable you to respond to, or interact with, the organisation that provided you with the data. You are not permitted to copy, sub-license, distribute or sell any of this to third parties in any form. AC0000849968

NOTES:

1. DO NOT COPY, RE-PRINT OR RE-USE WITHOUT PERMISSION.
2. DO NOT SCALE FROM THIS DRAWING.
3. ALL DIMENSIONS ARE IN METRES (M) UNLESS STATED OTHERWISE.
4. ANY DISCREPANCIES ON DRAWINGS AND DOCUMENTS IDENTIFIED BY THE CONTRACTOR SHOULD BE BROUGHT TO THE ATTENTION OF THE PROJECT MANAGER FOR REVIEW AND CLARIFICATION, PRIOR TO WORKS COMMENCING ON SITE.
5. ALL COORDINATES AND DIMENSIONS TO BE CHECKED AND CONFIRMED ON SITE PRIOR TO WORKS COMMENCING.

KEY:

GRAYED OUT ROAD MARKINGS DENOTE EXISTING RESTRICTIONS.

- MARKING/BAY TO BE REMOVED
- DIAG 1018.1 (YELLOW) & DIAG 1020.1 (YELLOW)
- DIAG 1025 (YELLOW)
- DIAG 1028.2 (YELLOW) - TEXT 350mm HIGH
- DIAG 1028.2 (YELLOW) - TEXT 350mm HIGH, VARIED TO "AMBULANCES"
- DIAG 1028.4 (WHITE) - TEXT 350mm HIGH, VARIED TO "DISABLED"
- DIAG 1028.4 (WHITE) - TEXT 350mm HIGH, VARIED TO "LOADING ONLY"
- DIAG 1028.4 (WHITE) - VARIED TO OMIT TEXT
- EP — SIGN MOUNTING POSITION (EXISTING POST)
- NP — SIGN MOUNTING POSITION (NEW POST)
- LC(X) — SIGN MOUNTING POSITION (LIGHTING COLUMN)
- WM — SIGN MOUNTING POSITION (WALL MOUNT)

Rev.	Amendments	By	Date

ST HELENS BOROUGH COUNCIL
Place Directorate
Town Hall
Corporation Street
St. Helens
Merseyside
WA10 1HP
Place Services
Contact Centre: 01744 676789
www.sthelens.gov.uk

Project: St Helens Town Centre Development

Title: Proposed Traffic Regulation Orders: Parking, Loading and Waiting Restrictions

Scale	Drawn by:	Designed by:	Checked by:	Approved by:
1:400	HR	HR		
	July 26	July 26	July 26	July 26

Drawing Number: 22-3006-TRO-P1A — Rev A

Directory: -