
PROPOSED TRAFFIC REGULATION ORDERS

TOWN CENTRE MOVEMENTS

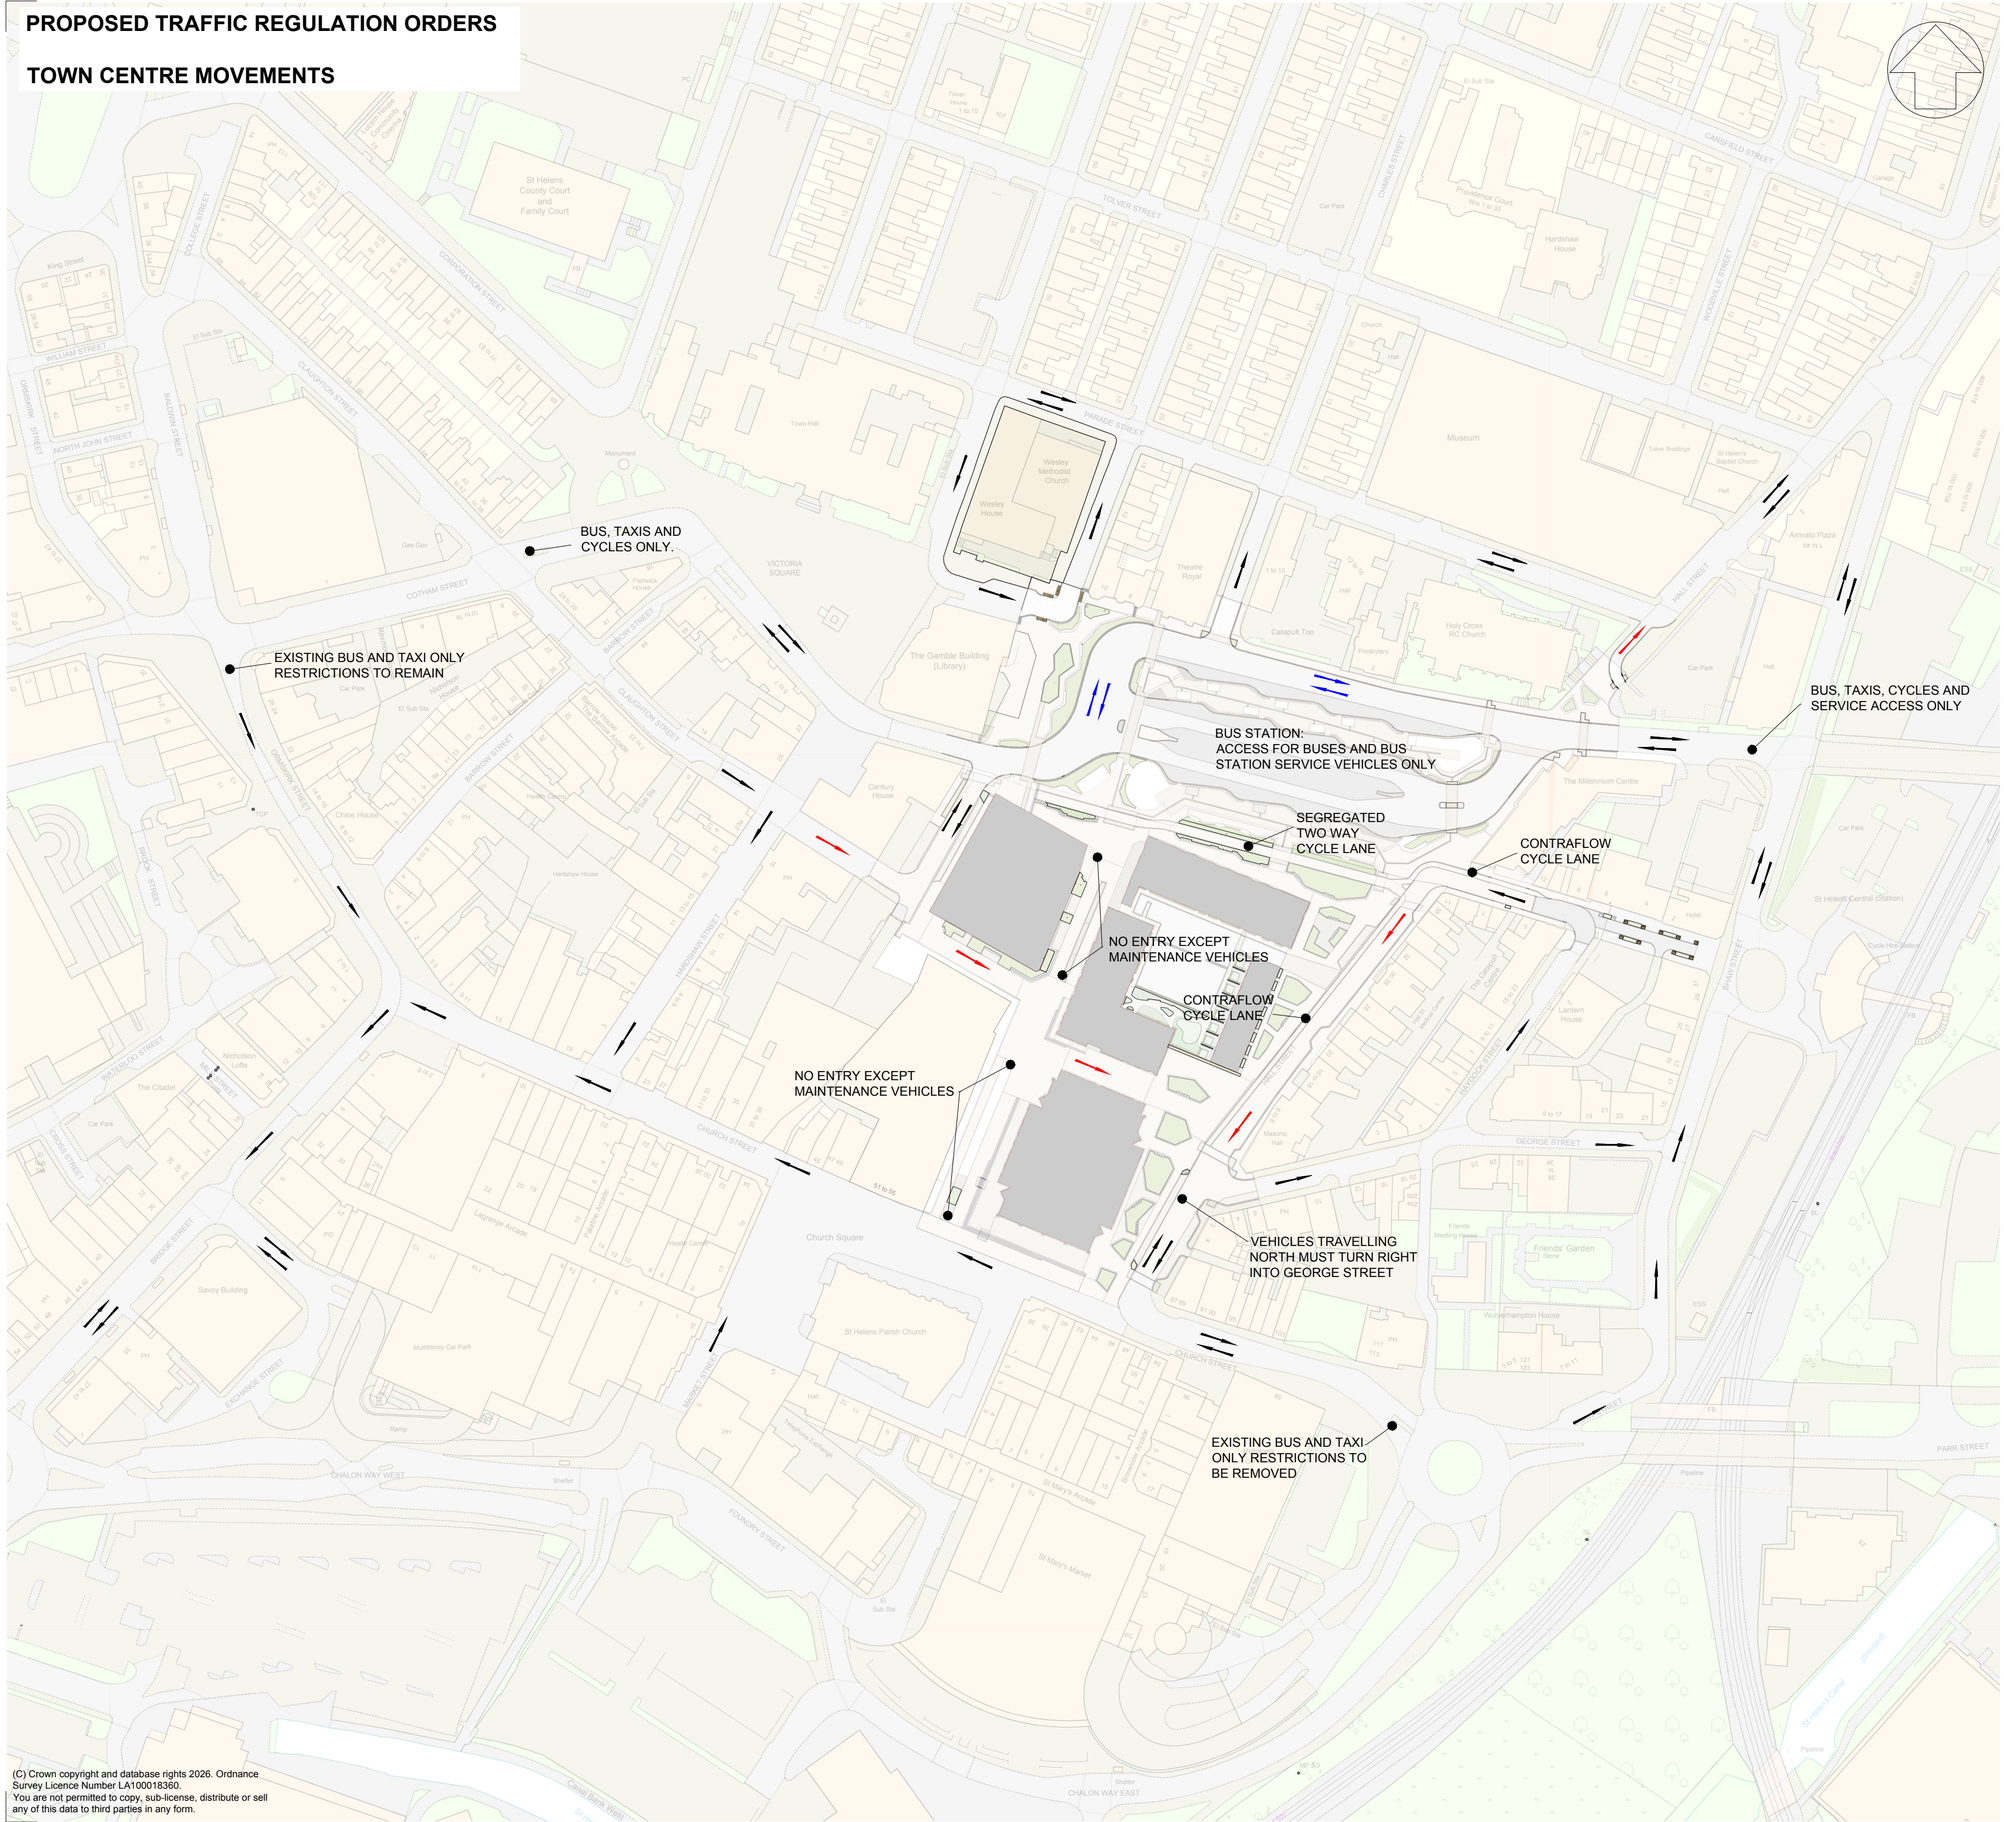

(C) Crown copyright and database rights 2026. Ordnance Survey Licence Number LA100018360.
You are not permitted to copy, sub-license, distribute or sell any of this data to third parties in any form.

Ref	Notes	By	Date

KEY

EXISTING ONE WAY FLOW TO REMAIN

EXISTING TWO WAY FLOW TO REMAIN

PROPOSED ONE WAY FLOW

PROPOSED TWO WAY FLOW

NOTES

1) DRAWINGS ARE PRODUCED FOR ENGAGEMENT PURPOSES AND DO NOT FORM PART OF THE TRAFFIC REGULATION ORDER PROCESS, WHICH WILL FOLLOW FROM THIS.
2) TRAFFIC REGULATIONS ORDERS WILL BE IMPLEMENTED TO COINCIDE WITH THE COMPLETION OF THE TOWN CENTRE DEVELOPMENT CONSTRUCTION ACTIVITIES.
3) BUS STATION ACCESS FOR BUSES AND VEHICLES SERVICING THE STATION. NO OTHER VEHICLES TO BE PERMITTED.
4) DRAWING TO BE READ IN CONJUNCTION WITH:

22/3006/TRO/P1 - HALL STREET/CORPORATION STREET AREA
22/3006/TRO/P2 - BRIDGE STREET AREA
22/3006/TRO/S1 - TOWN CENTRE SERVICE ROUTES

Rev.	Amendments	By	Date
A	First Issue - Engagement	KP	Nov 25

ST HELENS BOROUGH COUNCIL

Place Directorate
Town Hall
Corporation Street
St. Helens
Merseyside
WA10 1HP

Place Services
Contact Centre: 01744 676789
www.sthelens.gov.uk

Project: St Helens Town Centre Development

Title: Proposed Traffic Regulation Orders
Town Centre Movements

Scale	Drawn by:	Designed by:	Checked by:	Approved by:
NTS	KP	KP	JD	PL
	Date NOV 25	Date NOV 25	Date NOV 25	Date NOV 25

Drawing Number: 22/3006/TRO/M1 Rev A

Directory: -