
Ref	Notes	By	Date

KEY

Shared Use Area

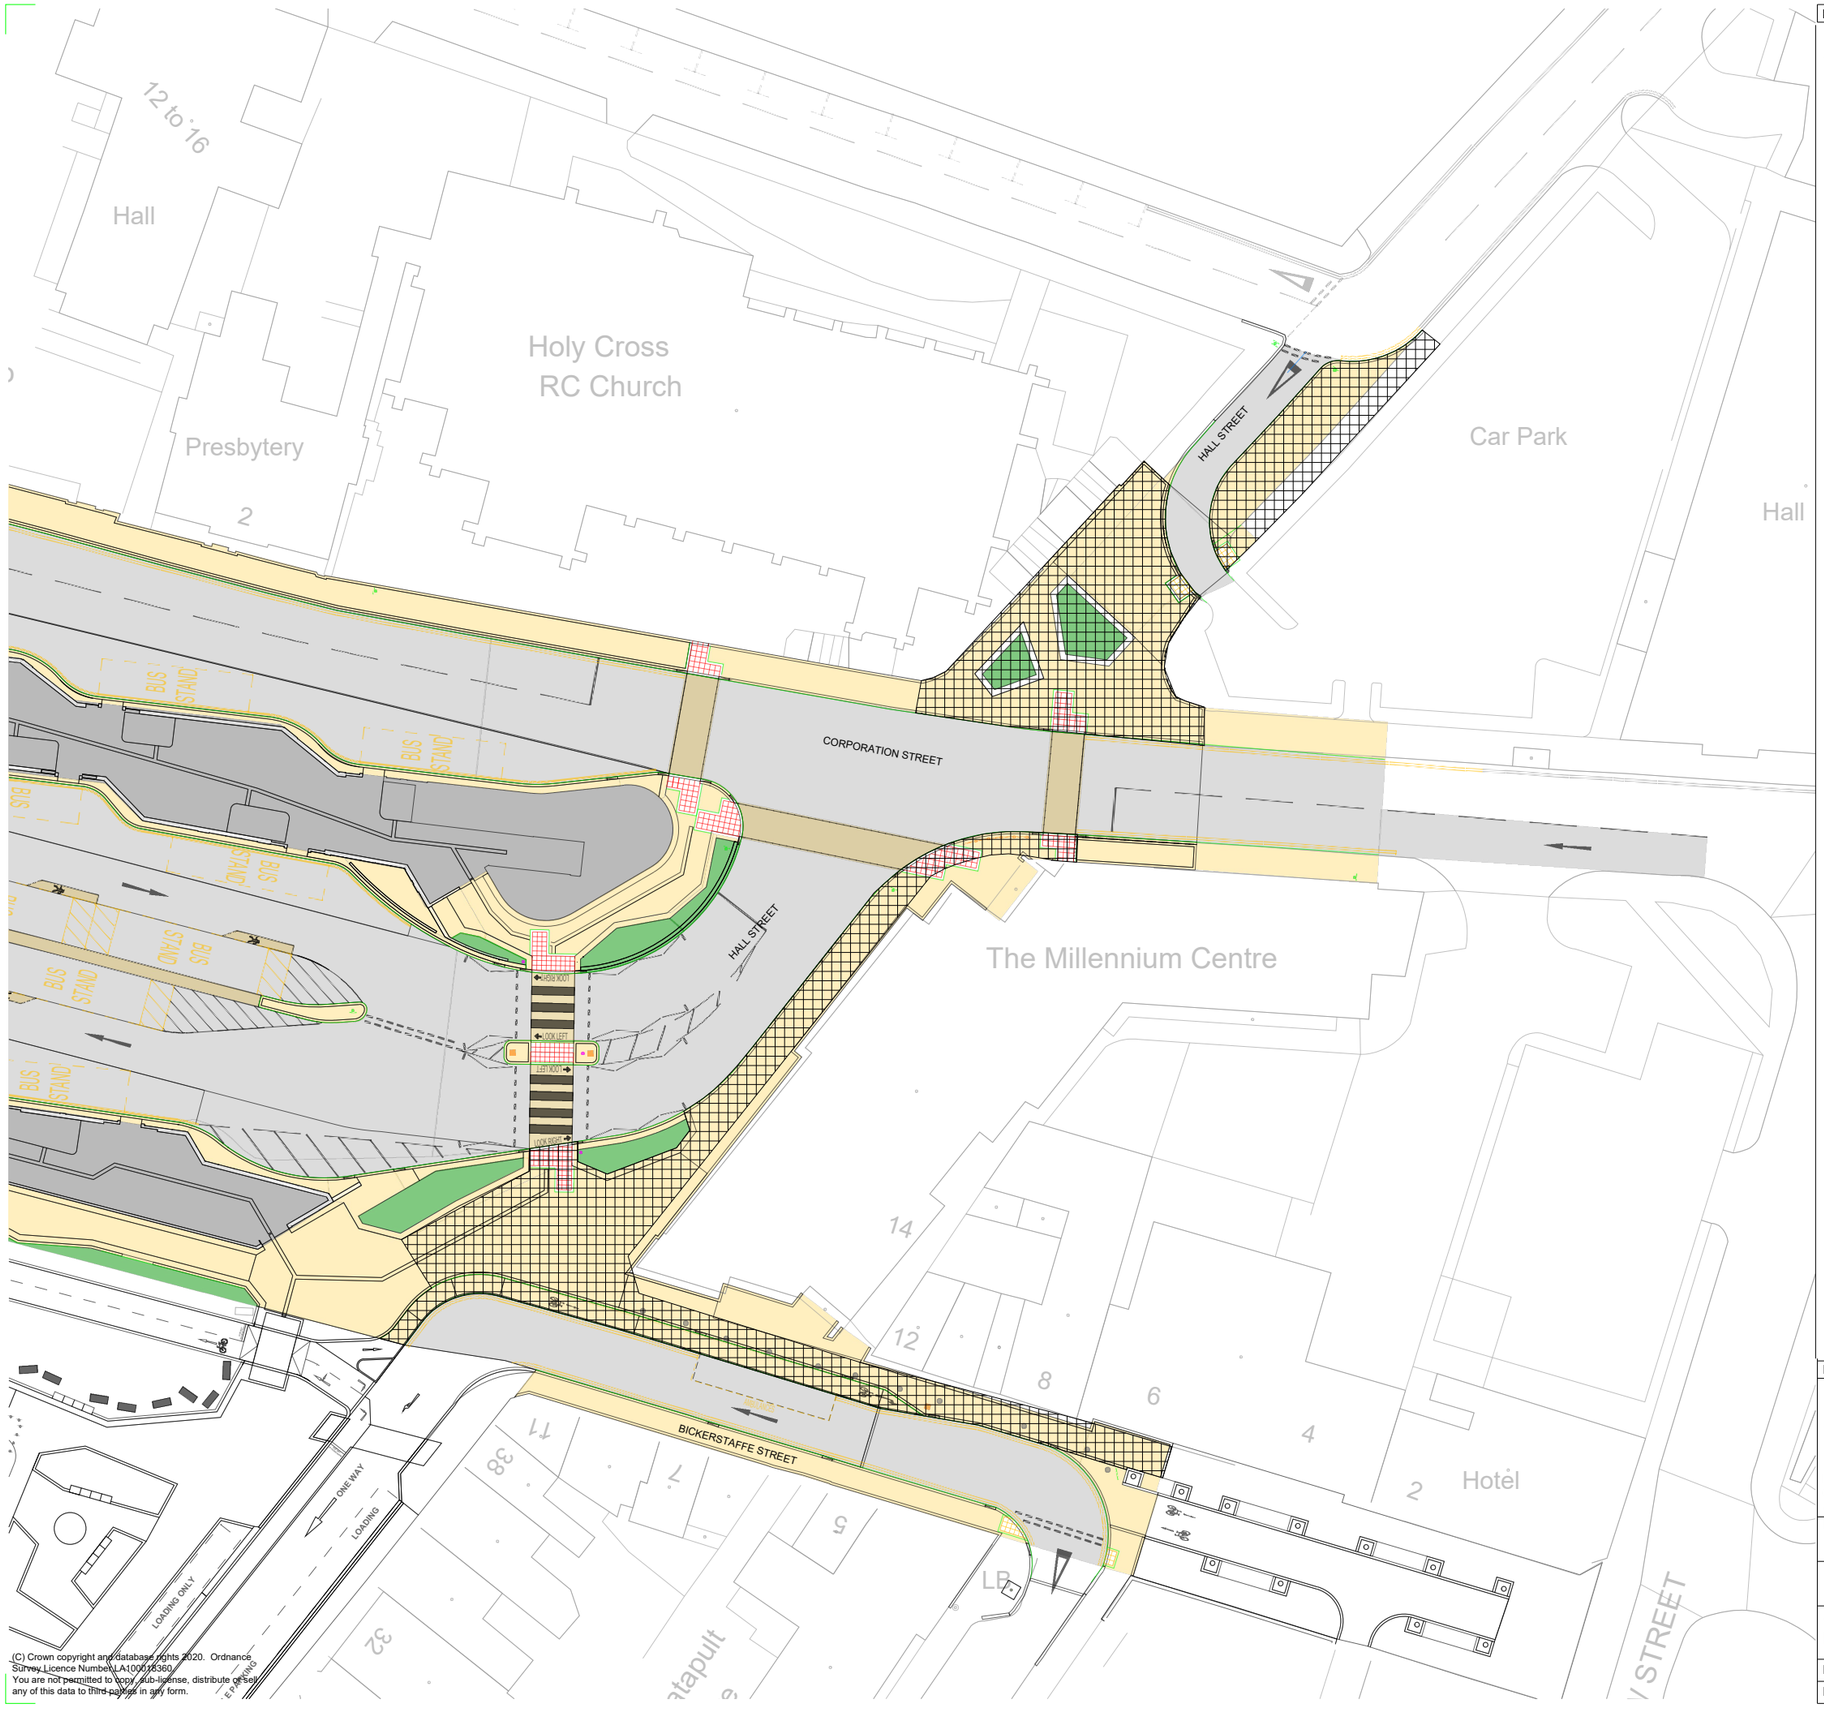

(C) Crown copyright and database rights 2020. Ordnance Survey Licence Number LA100018360.
You are not permitted to copy, sub-license, distribute or sell any of this data to third parties in any form.

Rev.	Amendments	By	Date

ST HELENS BOROUGH COUNCIL
Place Directorate
Town Hall
Corporation Street
St. Helens
Merseyside
WA10 1HF
Place Services
Contact Centre: 01744 676789
www.sthelens.gov.uk

Project: St Helens Town Centre Regeneration

Title: Hall Street/Bickerstaffe Street Shared Use Area

Scale	Drawn by:	Designed by:	Checked by:	Approved by:
NTS	KP	KP	PF	CG
	Date Nov 26	Date Nov 26	Date Nov 26	Date Nov 26

Drawing Number: 22/3006/TRO/H1 — Rev -

Directory: .