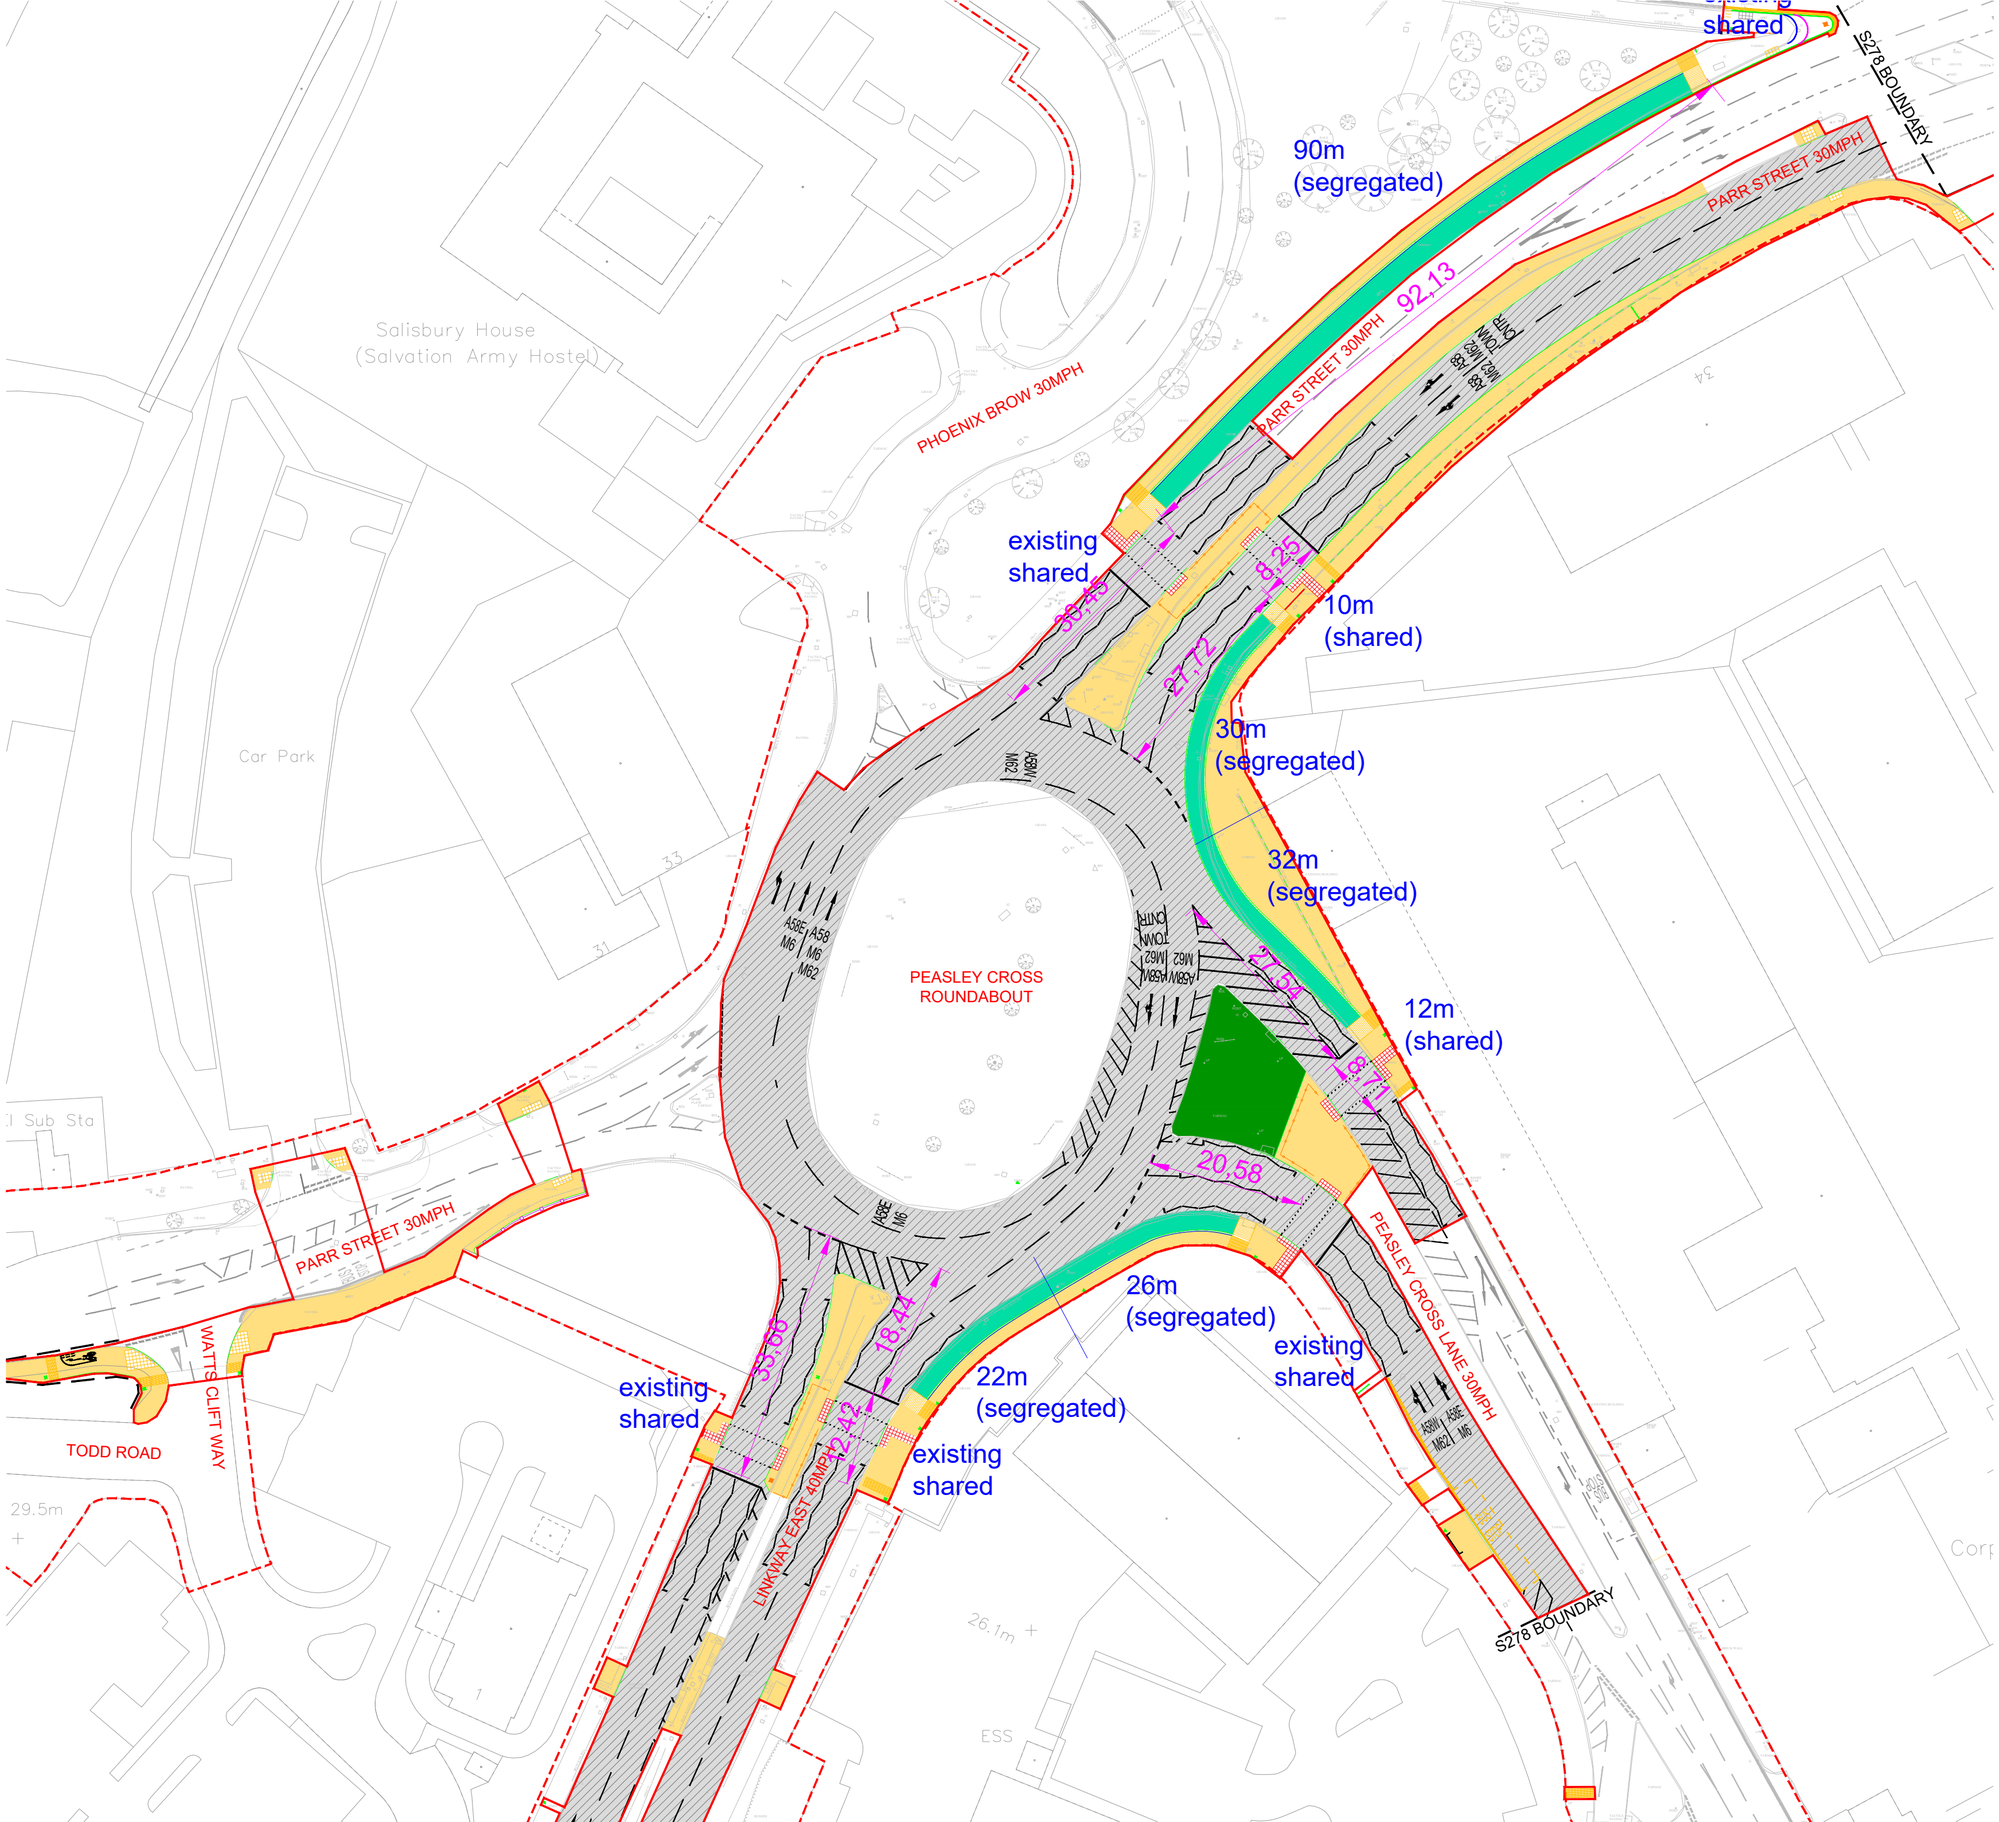

shared
S278 BOUNDARY
90m
(segregated)
PARR STREET 30MPH
92,13
PARR STREET 30MPH
Salisbury House
(Salvation Army Hostel)
PHOENIX BROW 30MPH
existing
shared
30,49
8,25
10m
(shared)
27,72
30m
(segregated)
Car Park
32m
(segregated)
PEASLEY CROSS
ROUNDABOUT
27,54
12m
(shared)
8,71
20,58
PARR STREET 30MPH
26m
(segregated)
existing
shared
PEASLEY CROSS LANE 30MPH
WATTS CLIFT WAY
TODD ROAD
existing
shared
33,66
18,44
22m
(segregated)
existing
shared
LINKWAY EAST 40MPH
12,42
S278 BOUNDARY
29.5m
26.1m
ESS